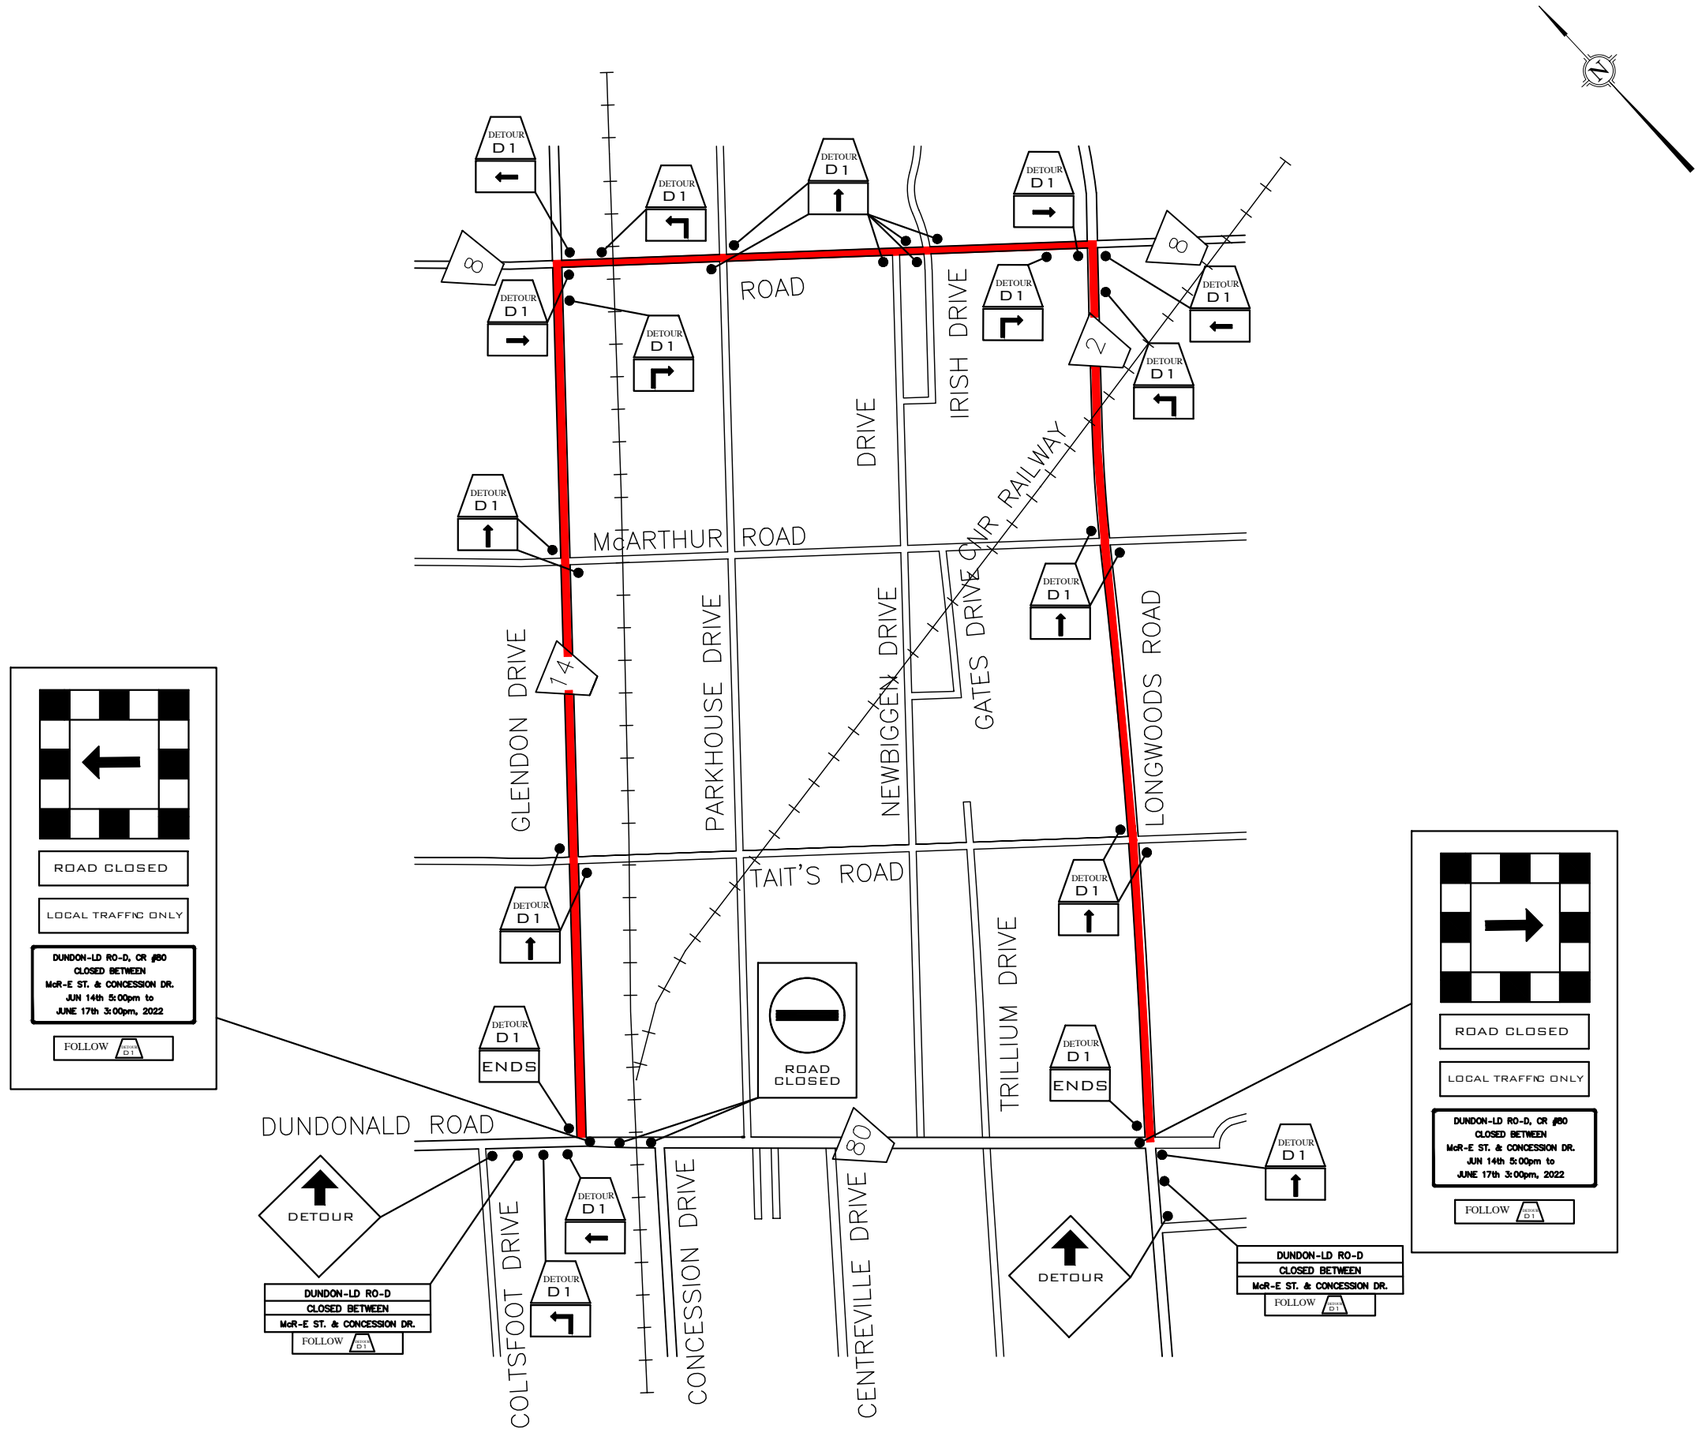

LOCATION OF FULL CLOSURE IS BTWN.
McRAE ST. & CONCESSION DR.

DATE	REVISIONS	BY

DETOUR OF CR 80 (DUNDONALD DR.)

COUNTY OF MIDDLESEX

DUNDONALD DR. CLOSING FOR REPAIRS
CNR RAIL TRACKS

MUNICIPALITY OF SOUTHWEST MIDDLESEX

DRAWN	CHECKED	DESIGNED	SCALE
R.N	R.H.	R.N	N.T.S.

JOB No. 77065 | COUNTY ROAD No. 80

80_GLENCOE_DET_22
FILE No.

CHRIS TRAINI
COUNTY ENGINEER JUNE 9 2022