


Appendix E


Preliminary Drawings of Design Options

This content has not been made accessible as the required changes to make the content accessible would impact its legibility and technical requirements.

METRIC
DIMENSIONS ARE IN METRES
AND/OR MILLIMETRES

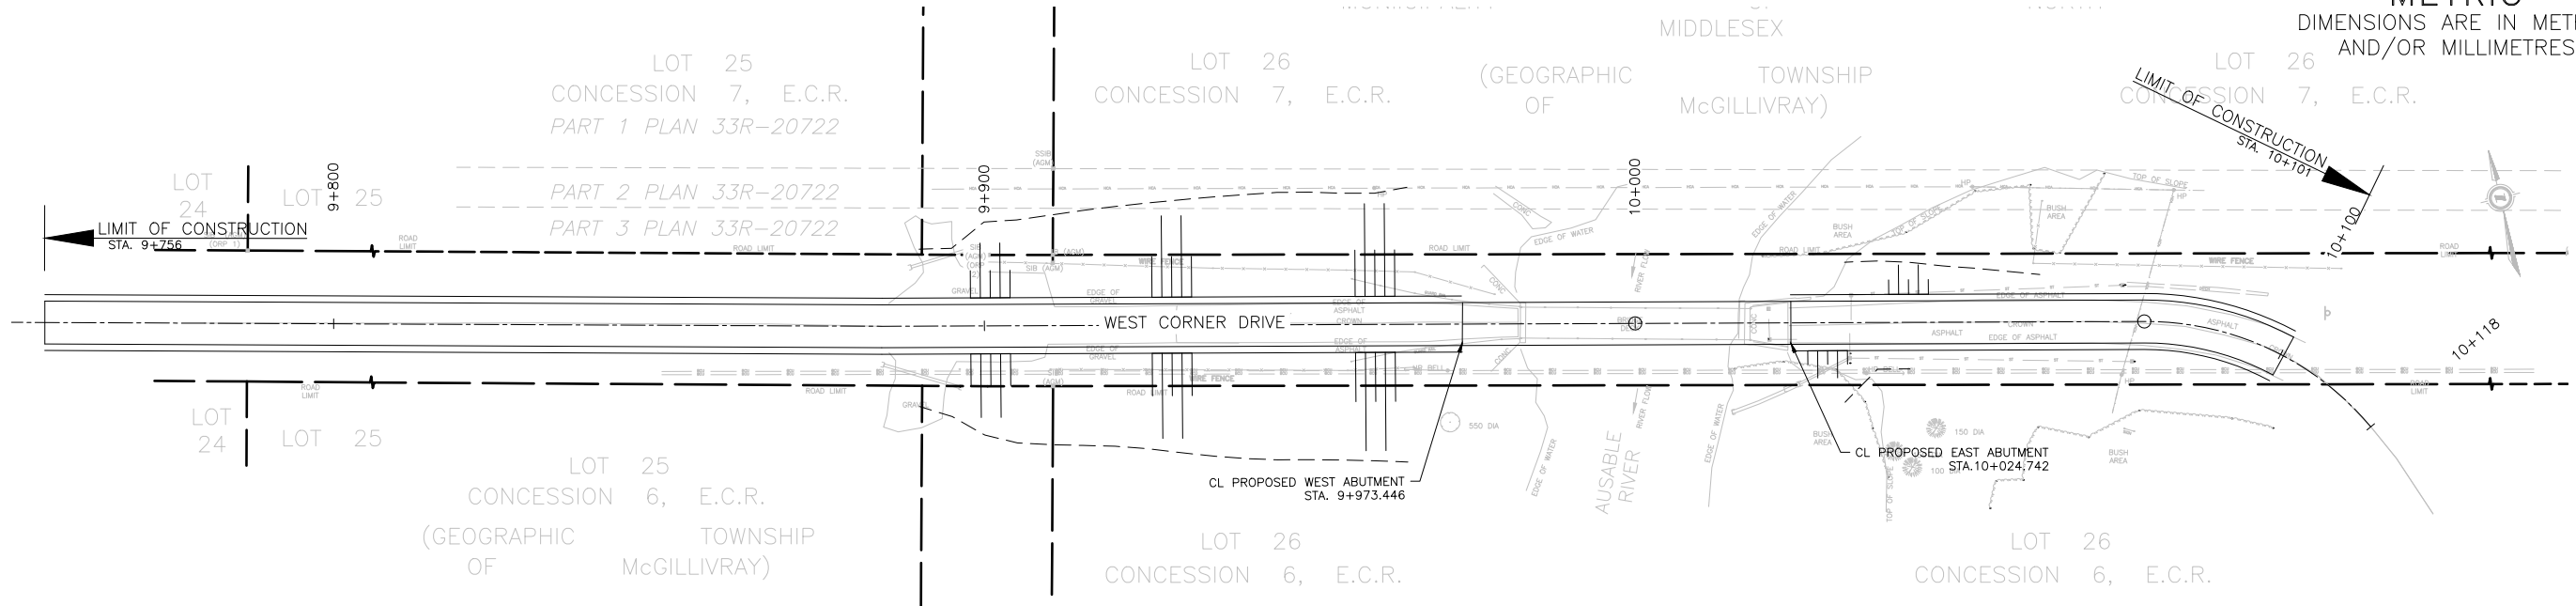

WEST CORNER DRIVE

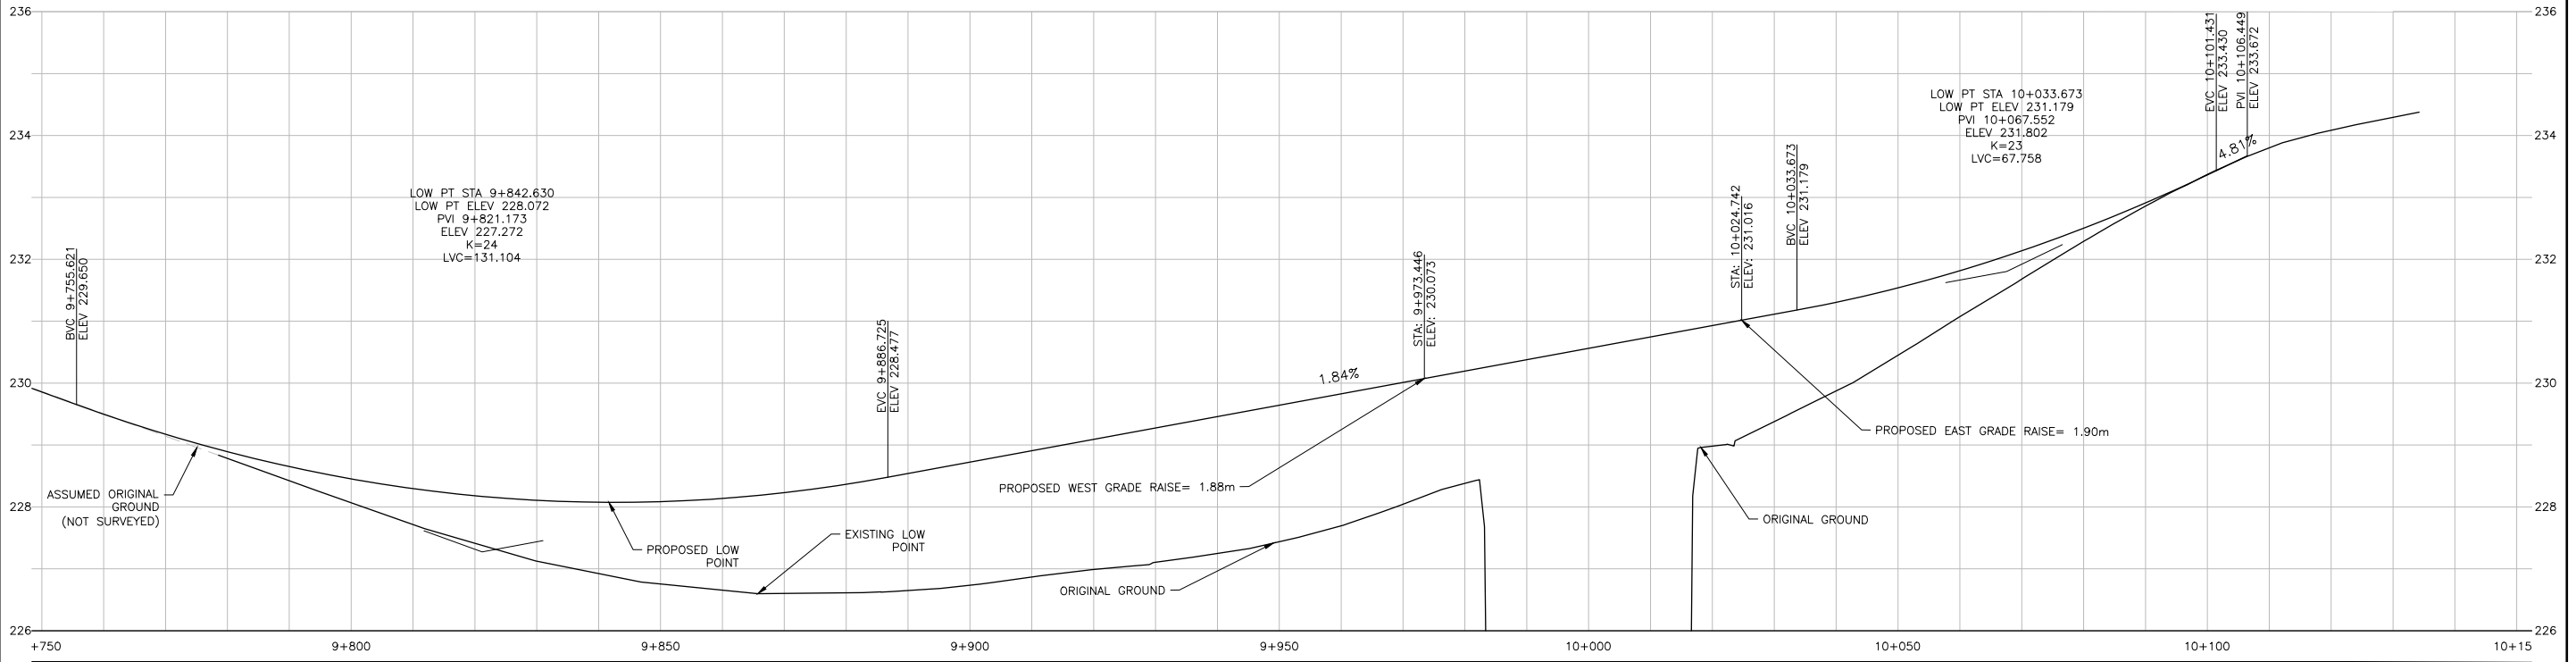

Conditions of Use

Verify elevations and/or dimensions on drawing prior to use.
Report any discrepancies to Dillon Consulting Limited.
Do not scale dimensions from drawing.
Do not modify drawing, re-use it, or use it for purposes other than those intended at the time of its preparation without prior written permission from Dillon Consulting Limited.



DESIGN	TLM	REVIEWED BY	
DRAWN	TLM	CHECKED BY	
DATE			
SCALE			
ISSUED FOR		DATE	BY


BLACKS BRIDGE

ALTERNATIVE 1


PROJECT NO.
203135

SHEET NO.
1

METRIC
DIMENSIONS ARE IN METRES
AND/OR MILLIMETRES

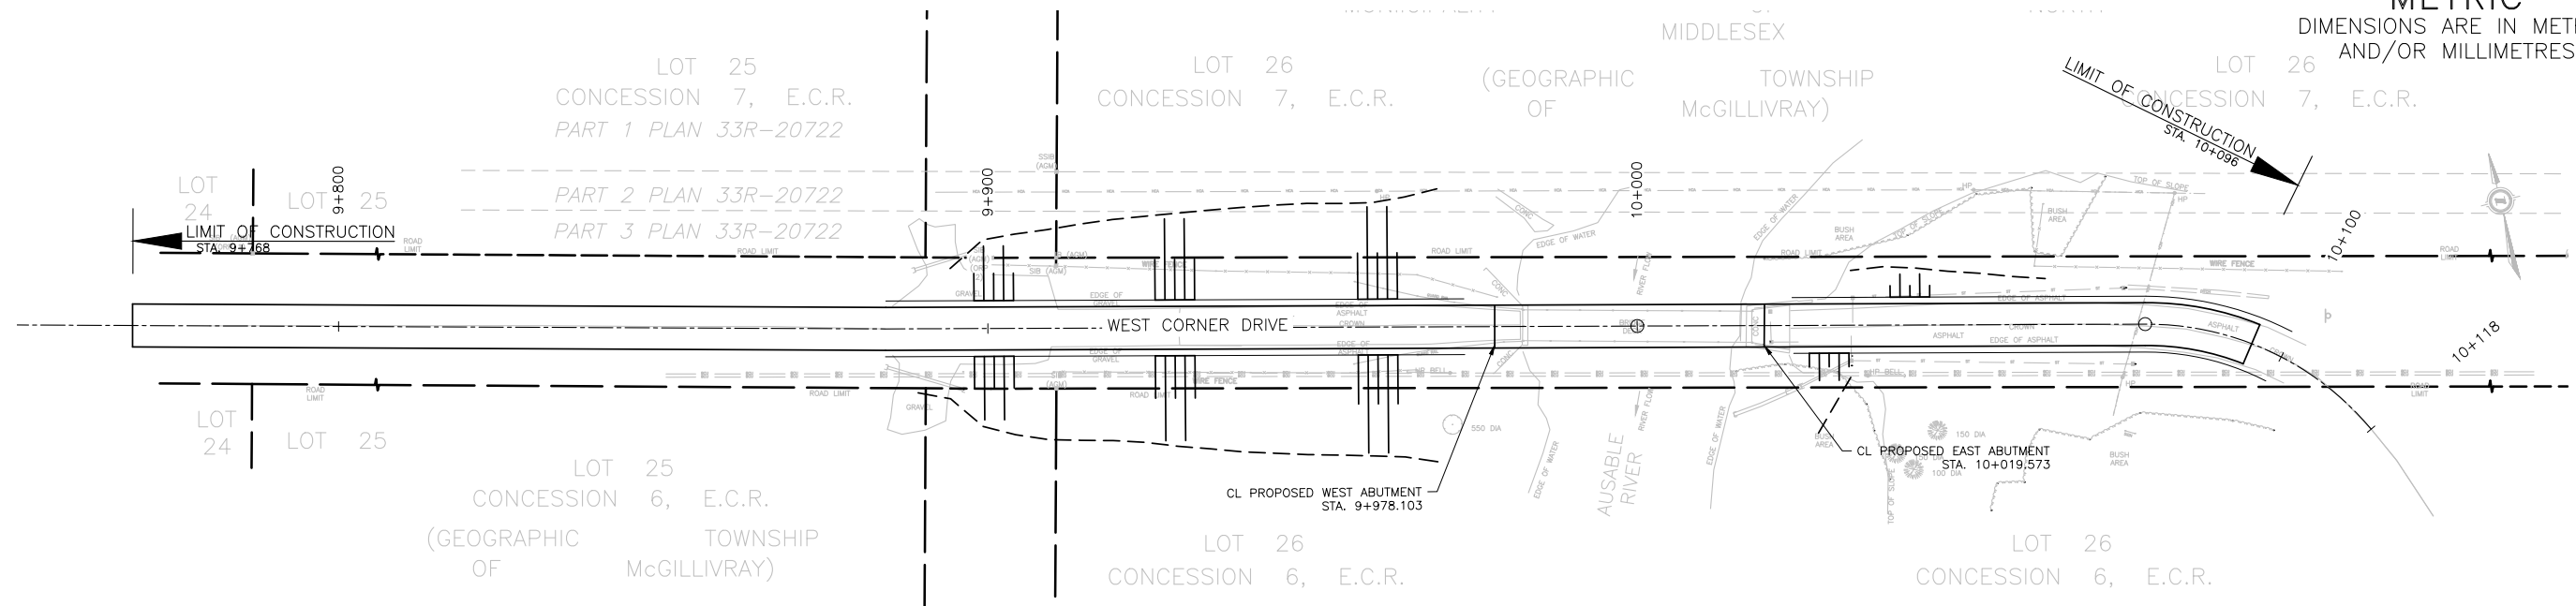

WEST CORNER DRIVE

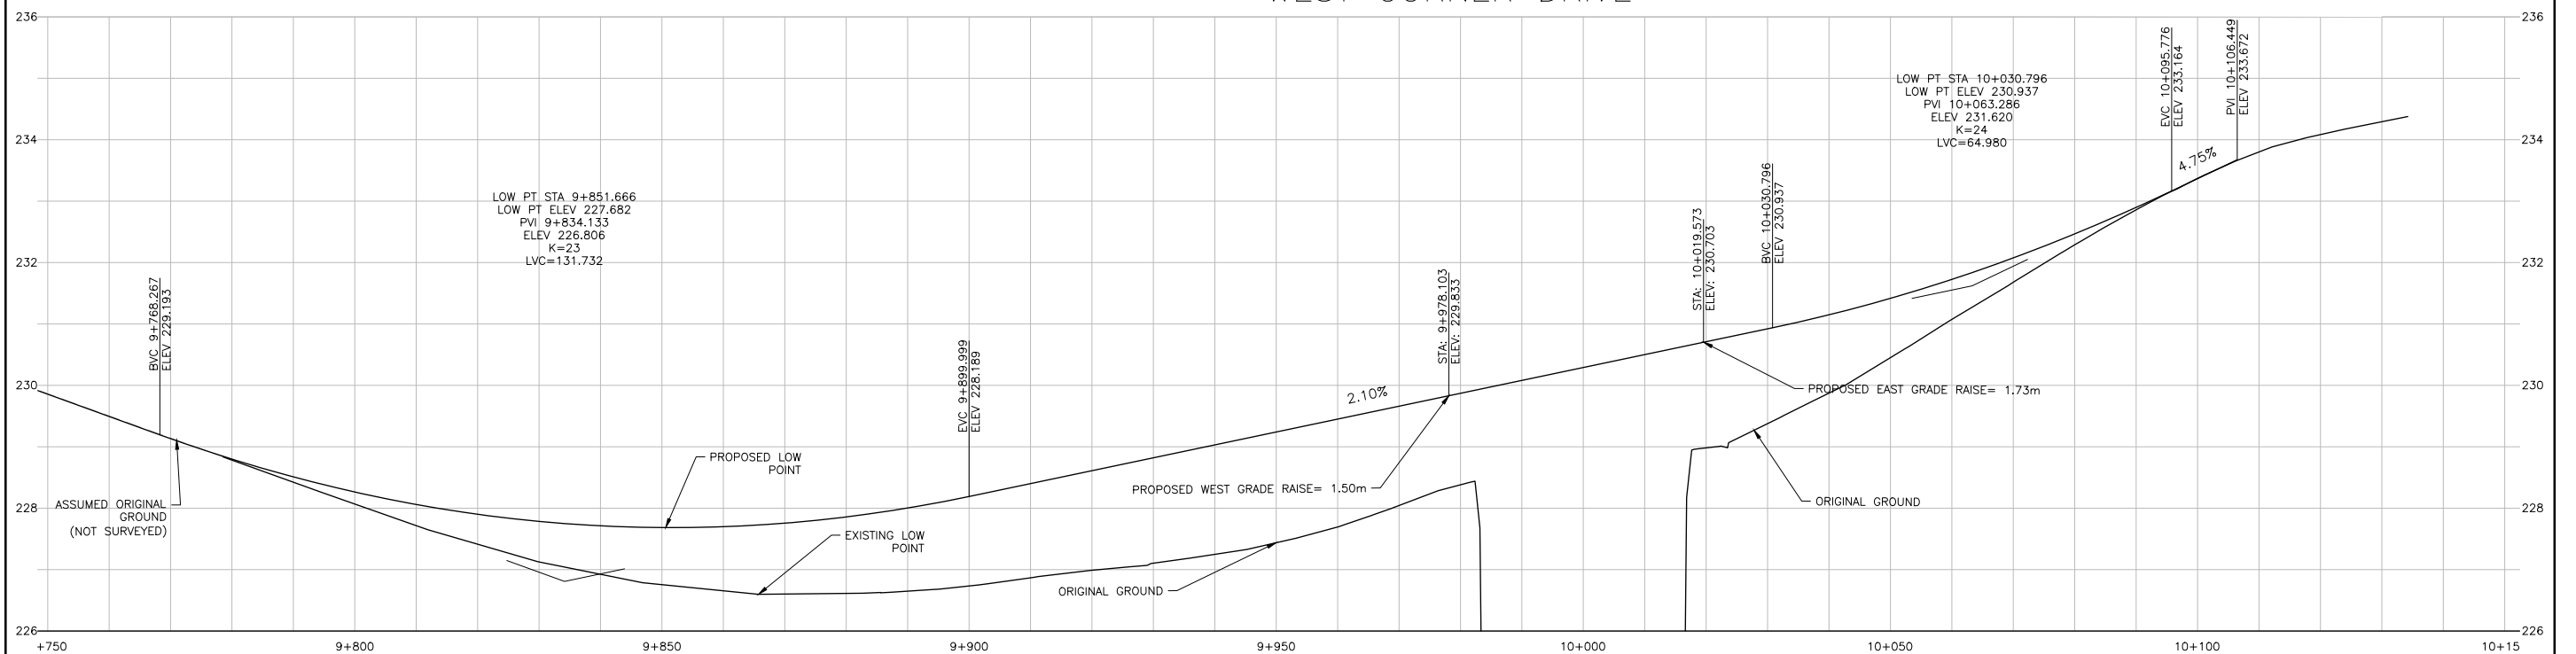

Conditions of Use

Verify elevations and/or dimensions on drawing prior to use.
Report any discrepancies to Dillon Consulting Limited.
Do not scale dimensions from drawing.
Do not modify drawing, re-use it, or use it for purposes other than those intended at the time of its preparation without prior written permission from Dillon Consulting Limited.



DESIGN	TLM	REVIEWED BY	
DRAWN	TLM	CHECKED BY	
DATE			
SCALE			
ISSUED FOR		DATE	BY


BLACKS BRIDGE

PROJECT NO.
203135


ALTERNATIVE 2

SHEET NO.
2

METRIC
DIMENSIONS ARE IN METRES
AND/OR MILLIMETRES

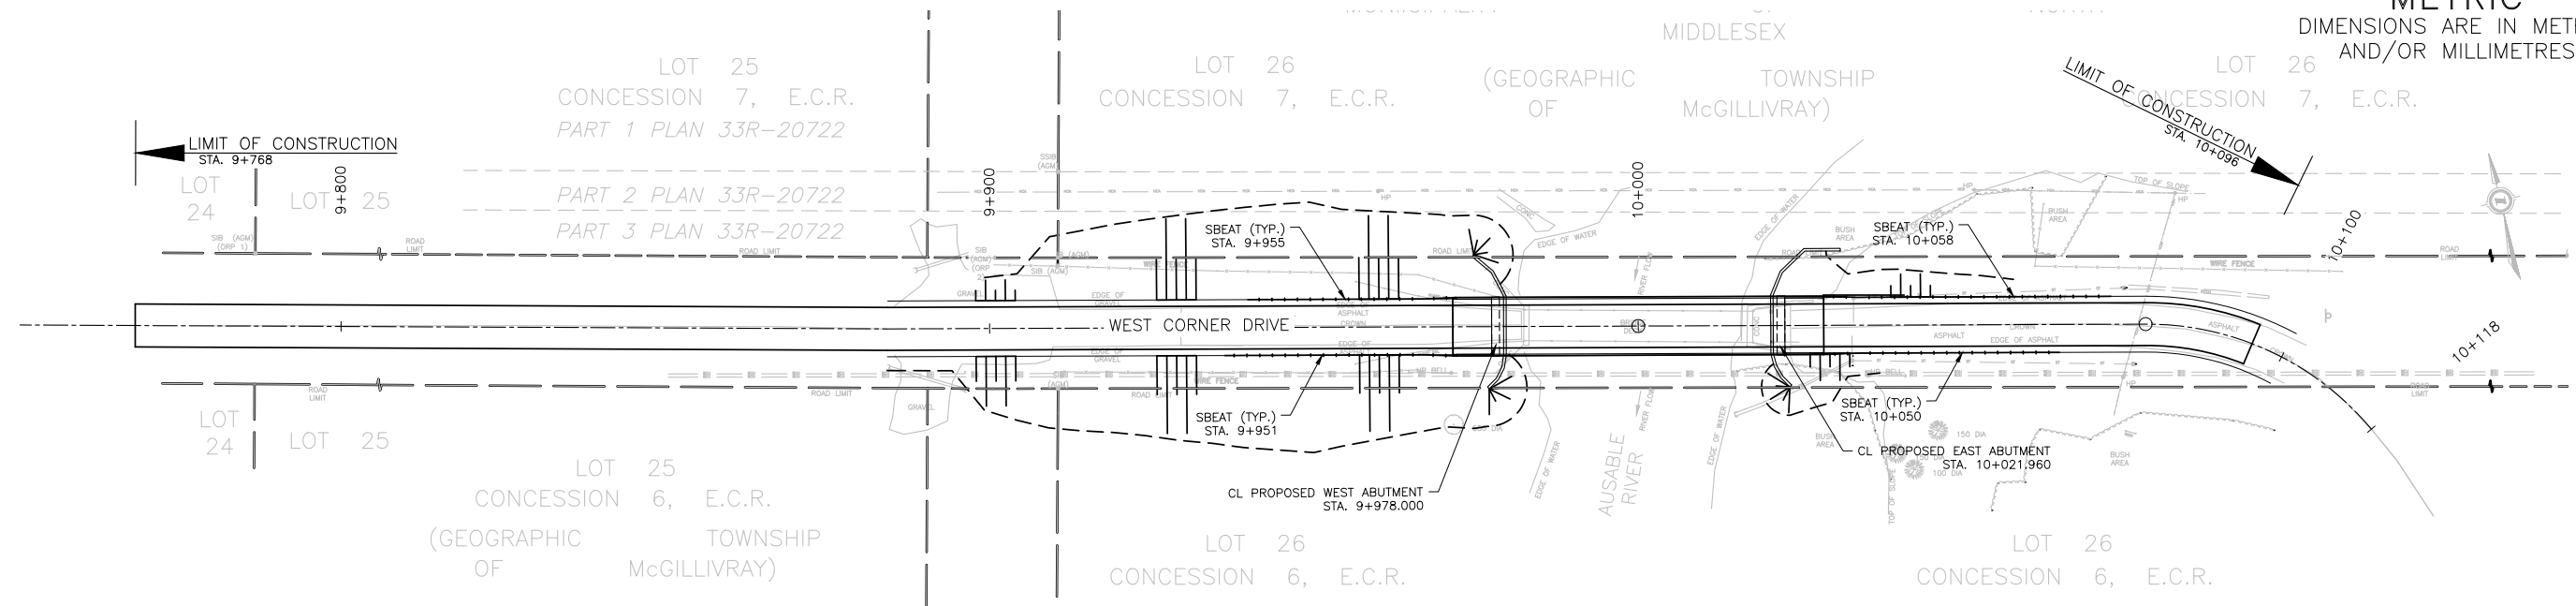

WEST CORNER DRIVE

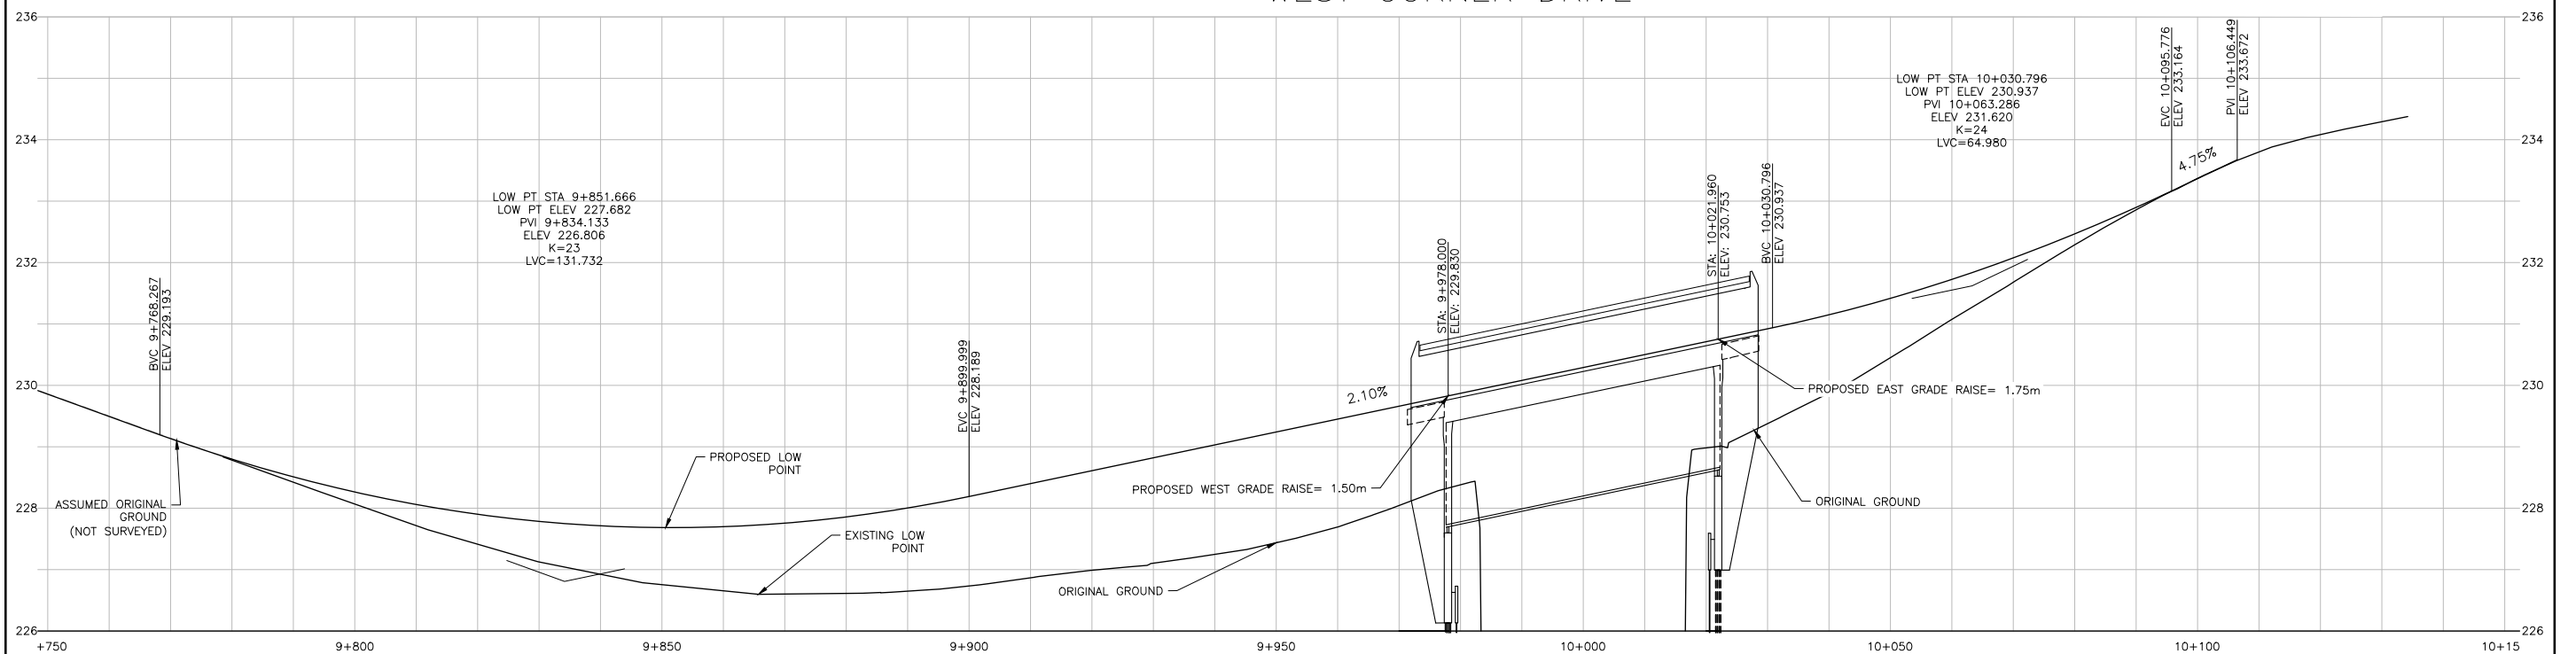

Conditions of Use

Verify elevations and/or dimensions on drawing prior to use.
Report any discrepancies to Dillon Consulting Limited.
Do not scale dimensions from drawing.
Do not modify drawing, re-use it, or use it for purposes other than those intended at the time of its preparation without prior written permission from Dillon Consulting Limited.



DESIGN	TLM	REVIEWED BY	
DRAWN	TLM	CHECKED BY	
DATE			
SCALE			
ISSUED FOR		DATE	BY


BLACKS BRIDGE

PROJECT NO.
203135

ALTERNATIVE 2A


SHEET NO.
3

LOT
CONCESSION
LIMIT OF CONSTRUCTION
STA. 10+092

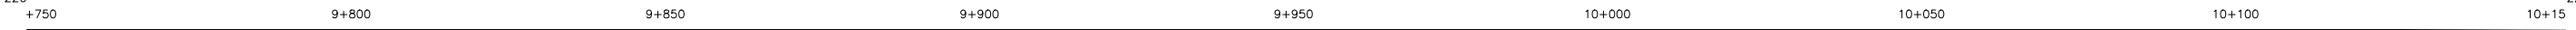

4

METRIC
DIMENSIONS ARE IN METRES
AND/OR MILLIMETRES

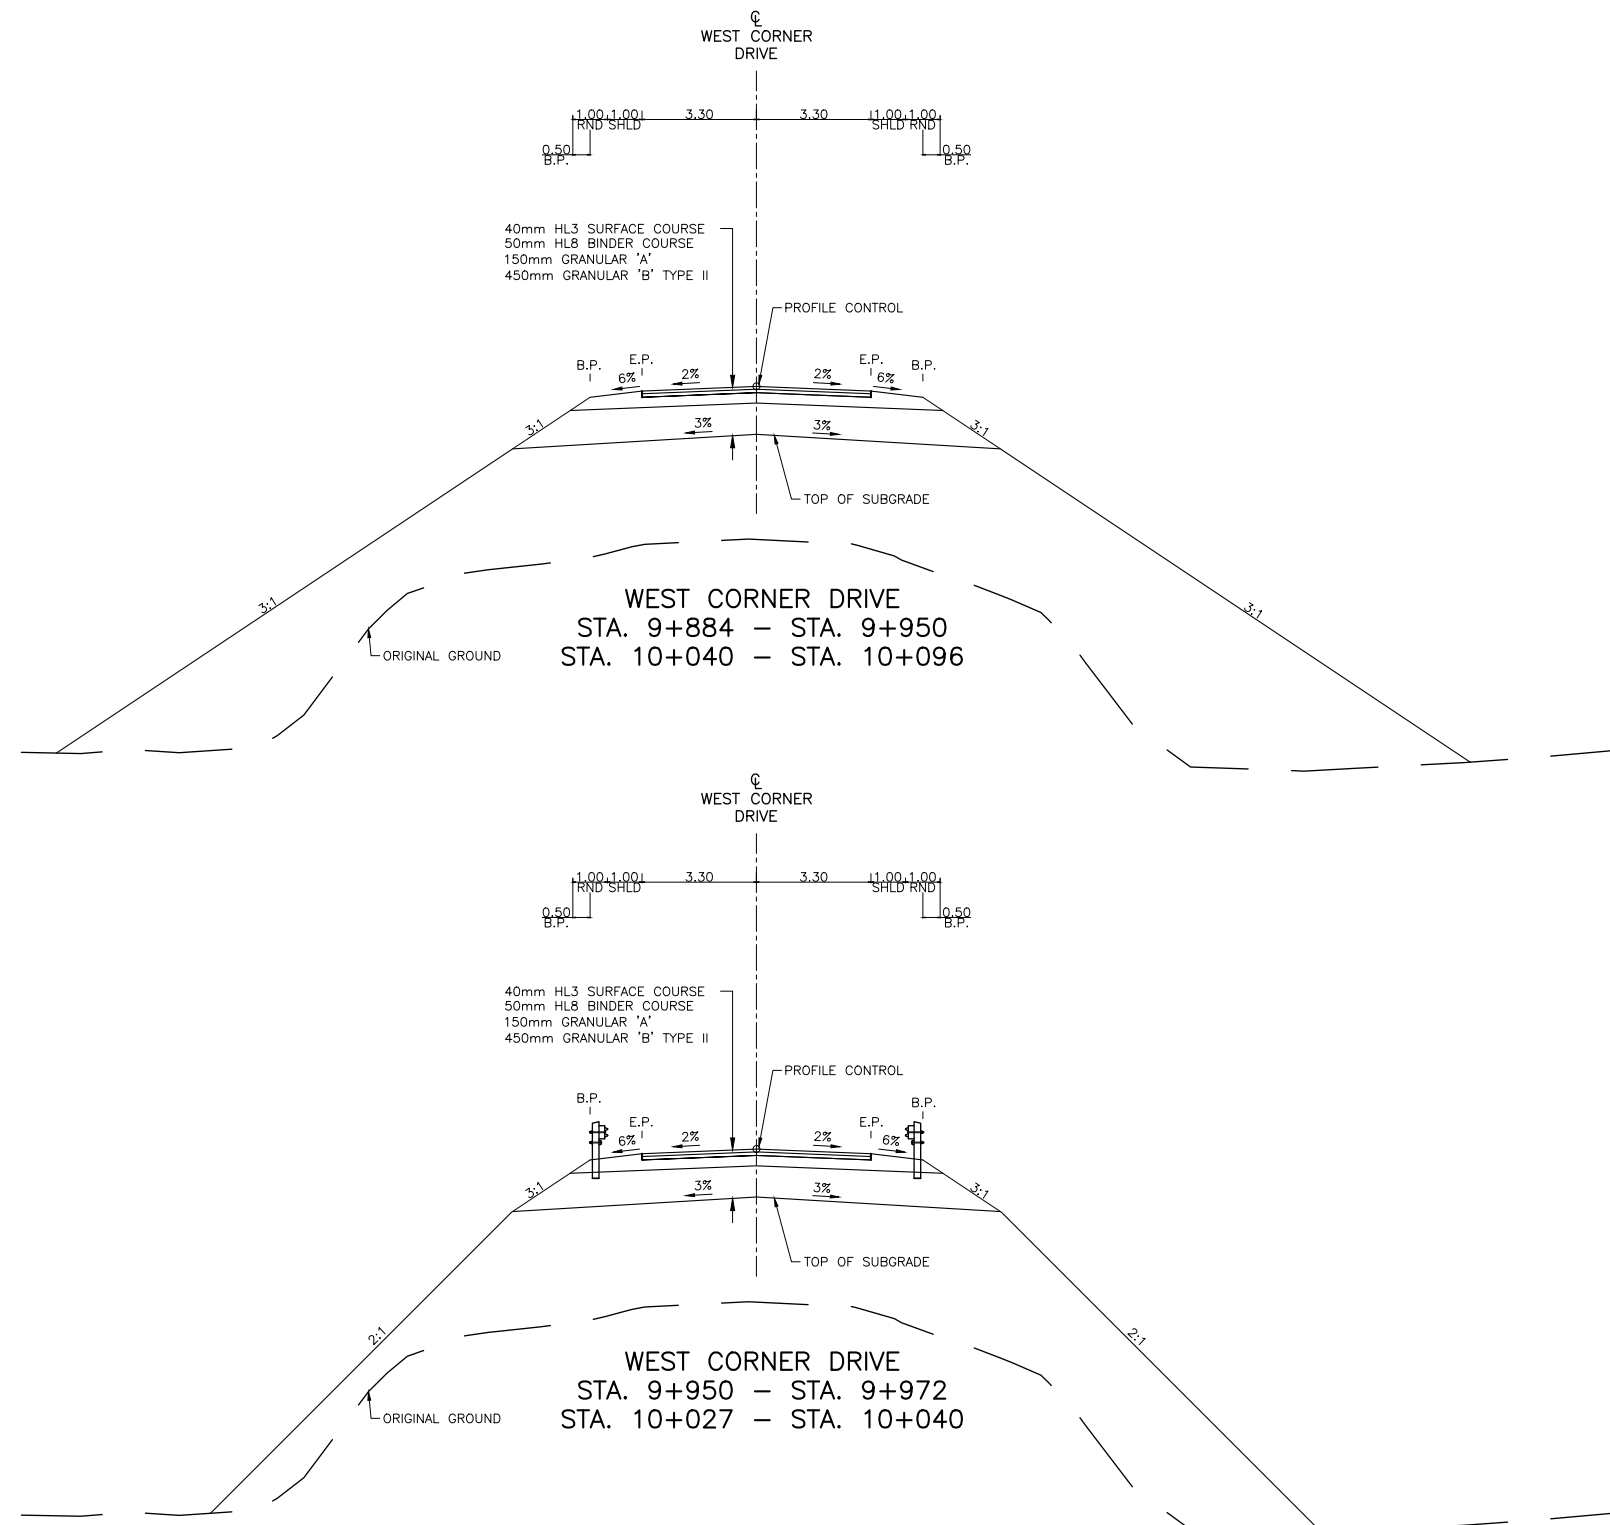

Conditions of Use

Verify elevations and/or dimensions on drawing prior to use.
Report any discrepancies to Dillon Consulting Limited.

Do not scale dimensions from drawing.

Do not modify drawing, re-use it, or use it for purposes other than those intended at the time of its preparation without prior written permission from Dillon Consulting Limited.

[illegible]

DESIGN	TLM	REVIEWED BY
DRAWN	TLM	CHECKED BY
DATE		
SCALE		

BLACKS BRIDGE

TYPICAL SECTION

PROJECT NO.
203135

SHEET NO.

5